



Modèle présenté:
Bâtiment en kit 6mx12m + 2 travées

BI-PENTE TITAN	T100A* 5mx10m	T100B* 5mx10m	T100C* 5mx10m	T100* 6mx10m	T120* 6mx12m	T150* 6mx15m
Portée	10m	10m	10m	10m	12m	15m
Travée	5m	5m	5m	6m	6m	6m
h.sablière	3,17m	3,67m	4,70m	4,70m	4,70m	4,70m
h.faitière	4,22m	4,72m	5,75m	5,75m	5,96m	6,20m
h.passage	3,17 m	3,67 m	4,70 m	4,70 m	4,70 m	4,70 m

*POTEAUX À ENCASTRER DE 300


LE T100 EXISTE EN 2 AUTRES DIMENSIONS : 3,17m (h.sablières) & 4,22m (h.faitière) / 3,67m (h.sablières) & 4,72m (h.faitière)





Modèle présenté:
Bâtiment en kit 5mx12m




Modèle présenté:
Bâtiment en kit 6mx12m + 2 travées

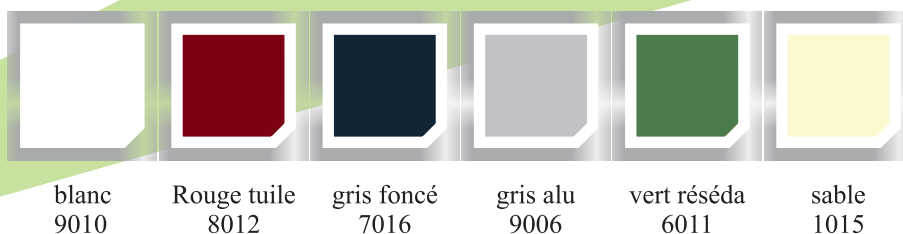

DETAILS BATIMENT

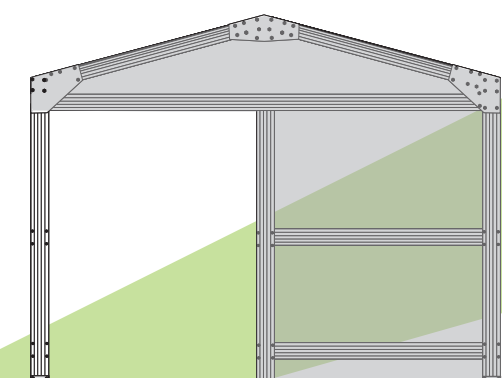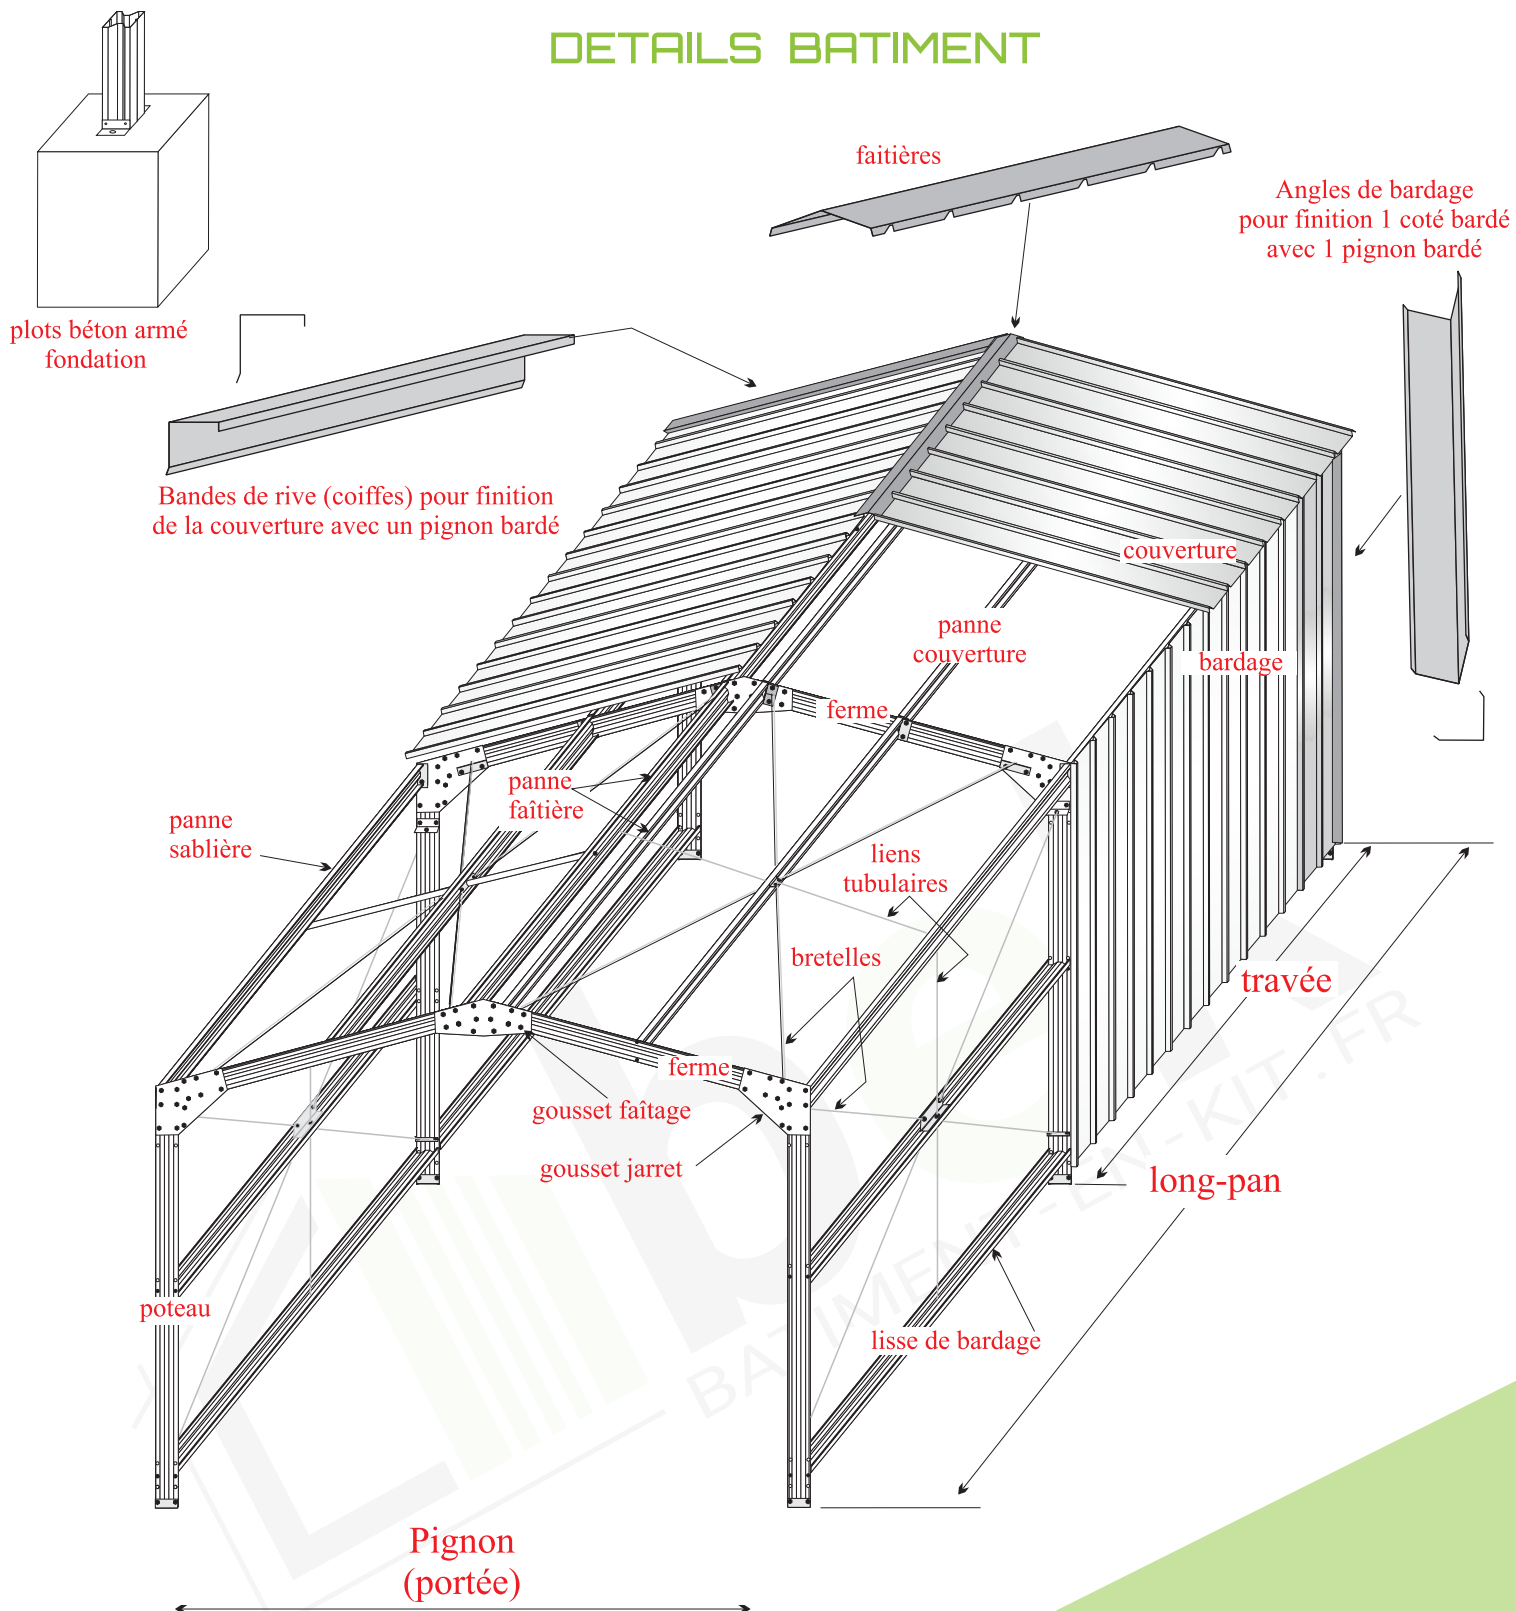

Habillage pignon pour portail côté

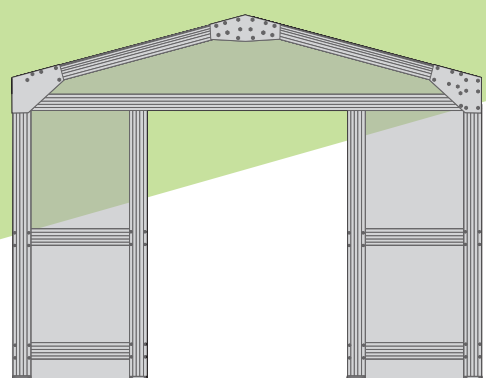

Habillage pignon pour portail centré
2 vantaux obligatoirement